SYSTEM PROFILE (NO SCALE)

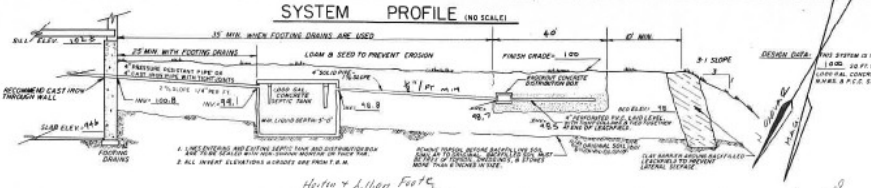

DESIGN DATA: THIS SYSTEM IS TO SUPPORT 4 BEDROOMS 4 BEDROOMS AT 8 MIN/INCH= 100 GAL. 50 FT. OF LEACHING AREA PER FOOT. 1000 GAL. CONCRETE SEPTIC TANK PROVIDED. NHRS & P.E.C. 5.10 APP. NO. 16671 DATE: MAR 87

SUPPLIER: SEPTIC TANK AND DISTRIBUTION BOX ARE TO BE SUPPLIED BY R.N. OR EQUAL.

TYPICAL SECTION (NO SCALE)

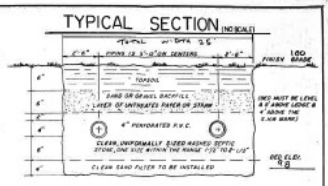

PERCOLATION TEST 2
DATE: MAR 1980
TEST SHOWED 8 MIN/INCH AT 36 INCHES DEEP
TEST SHOWED ____ MIN/INCH AT ____ INCHES DEEP

SOIL DATA
H.E.B.A. S.C.S. CLASSIFIES THIS SOIL AS:
NO. CmC CANTON

OWNERS MAINTENANCE NOTE
1. IT IS RECOMMEND THAT THE SEPTIC TANK BE PUMPED EVERY TWO YEARS.
2. DO NOT DUMP GREASE, OIL, OR STRONG CHEMICALS INTO SEPTIC SYSTEM.
3. DO NOT DRIVE VEHICLES OVER LEACH FIELD.
4. DO NOT PARK VEHICLES OVER LEACH FIELD.

TEST PIT: 2
DATE: MAR 1980

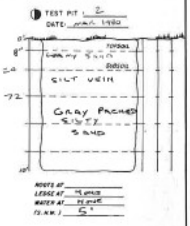

TEST PIT: ____
DATE: ____

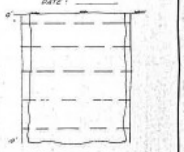

NOTES
LEDGE
WATER
(E.W.N.)

Soils: CmC CANTON STONY F.M.T.
CmB " SANDY LOAM

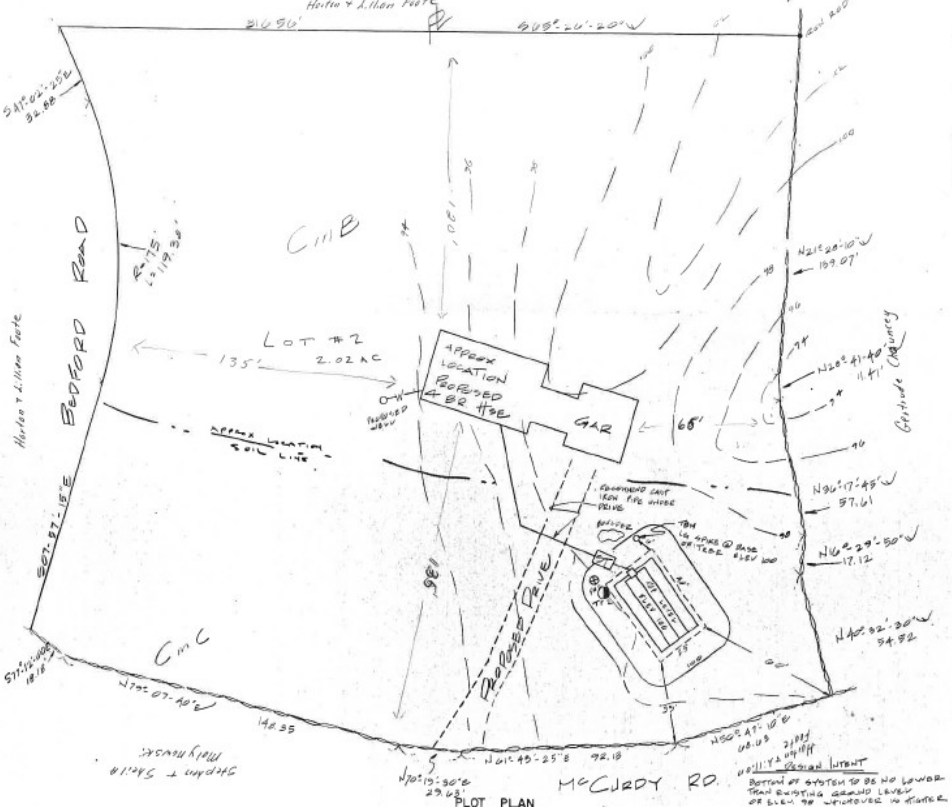

PLOT PLAN

DESIGN INTENT
BOTTOM OF SYSTEM TO BE NO LOWER THAN EXISTING GROUND LEVEL OR ELEV 98 WHICHEVER IS HIGHER

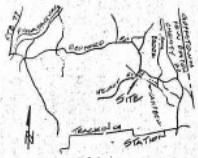

LOCUS
1" = 1 MILE ±

NOTES
1. IN THE CASE OF A SYSTEM FAILURE IT MAY BE NECESSARY TO REBUILD SYSTEM IN THE SAME LOCATION.
2. NO SURFACE WATER OR WATER COURSE, OTHER THAN INDICATED WERE OBSERVED

PROPOSED SANITARY SYSTEM

FOR DAVID TURNER

IN NEW BOSTON NH

SCALE: 1"=20' DATE: 1-29-87

OWNER: DAVID TURNER

HARRY R. MURPHY & SON #343
RFD #1 Box 1270 Weare, NH 03281 (603) 529-7388
Land Surveyors and